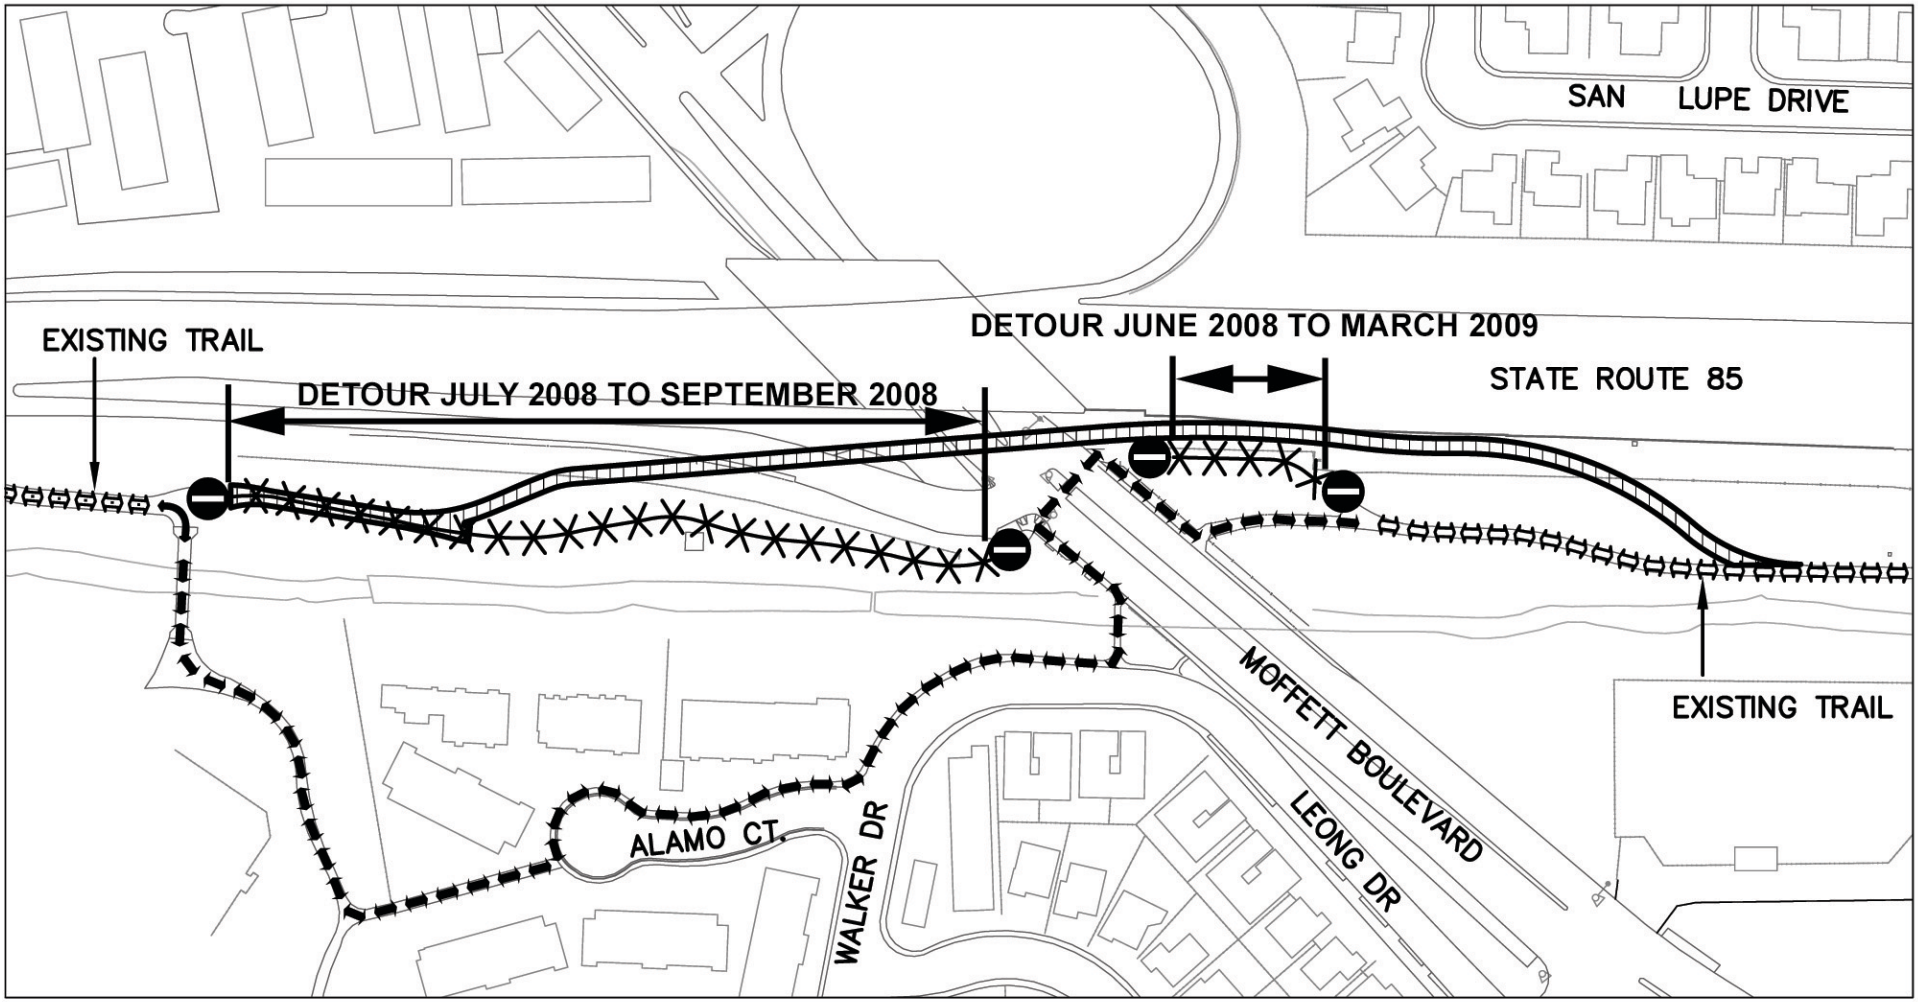

LEGEND:

EXISTING TRAIL TO REMAIN OPEN DURING CONSTRUCTION

DETOUR TRAIL DURING CONSTRUCTION

CLOSED TRAIL SECTION DURING CONSTRUCTION

NEW TRAIL CONSTRUCTION OVER MOFFETT BOULEVARD